REVISIONS		
DATE	L.S. NAME	L.S. No.
12-31-19	PAMELA MATHEWS	41181

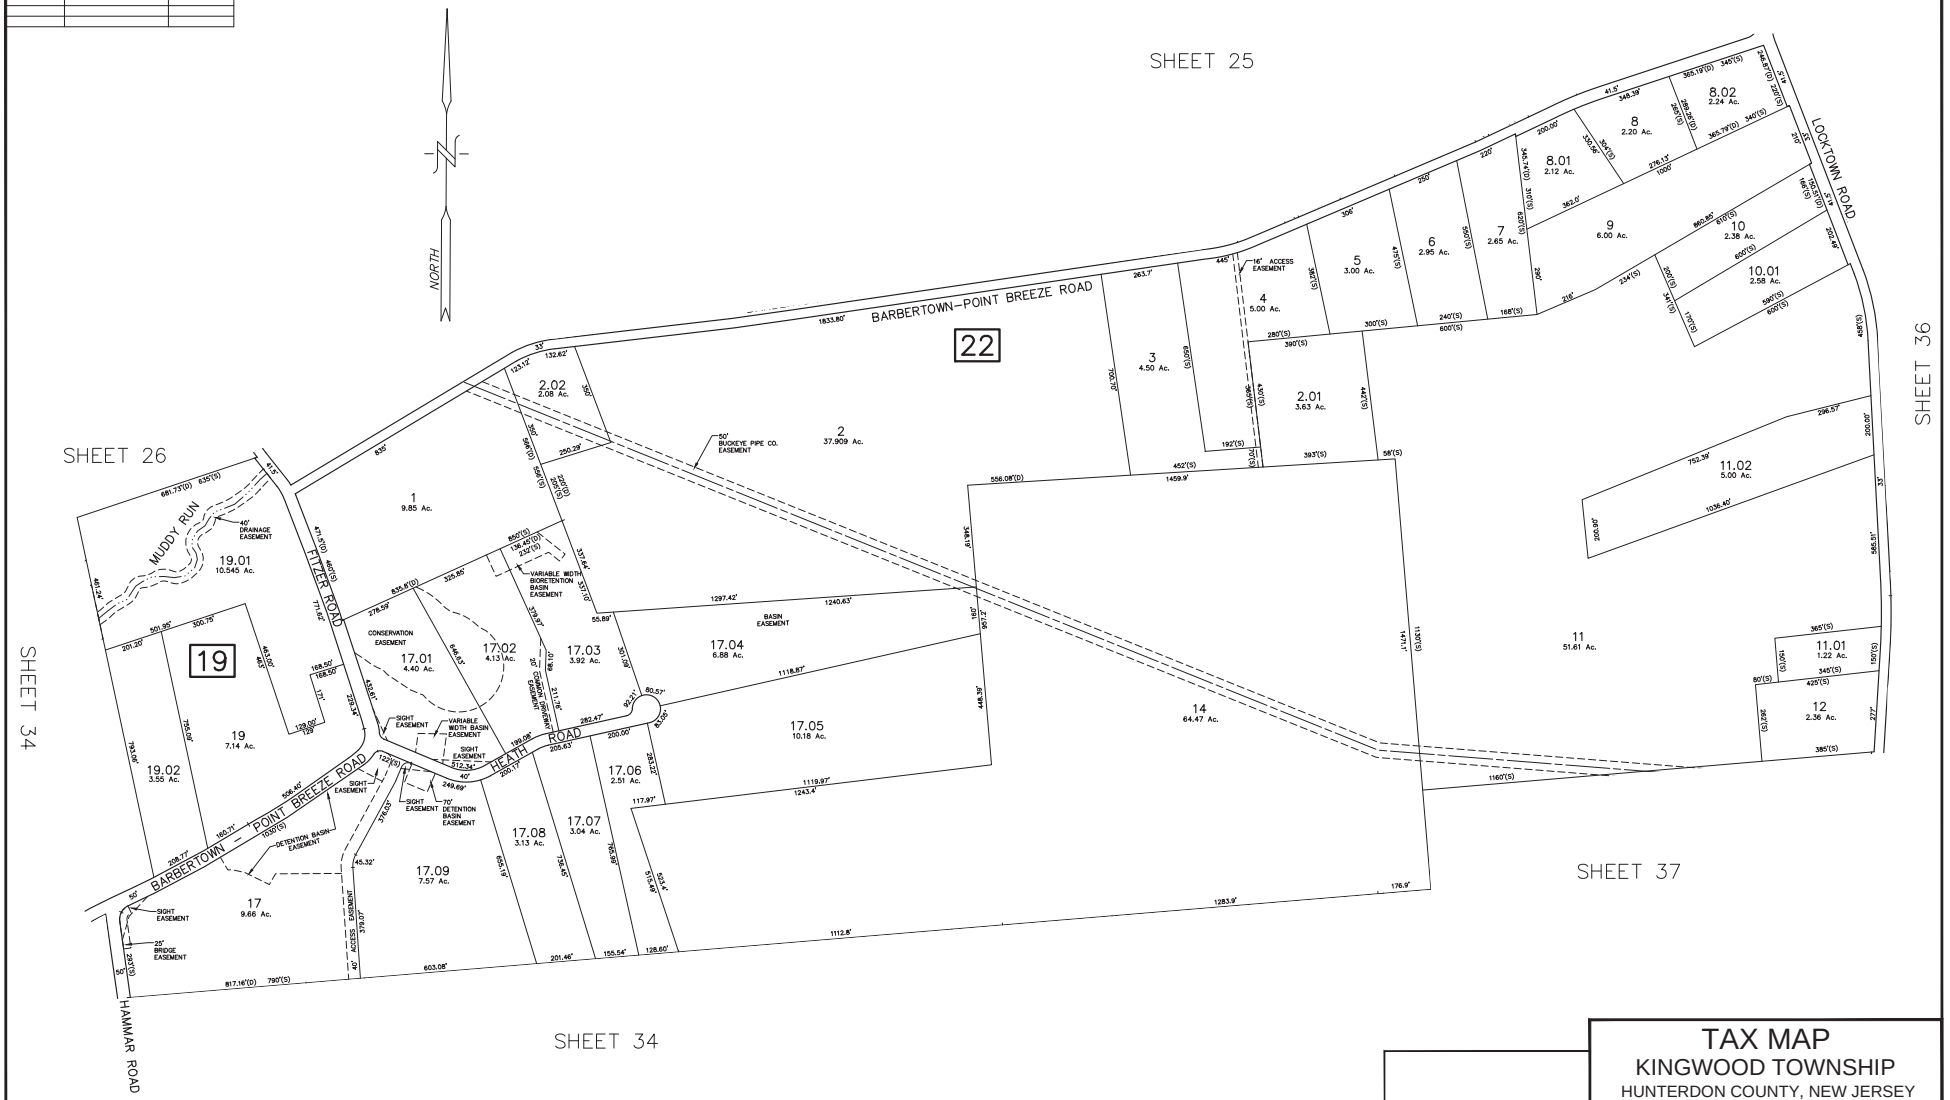

THIS MAP HAS BEEN REDRAWN USING COMPUTER AIDED DRAFTING DESIGN (CADD) BASED ON THE MAP PREPARED BY FRANK W. BOHREN DATED MAY 1960.

TAX MAP
KINGWOOD TOWNSHIP
HUNTERDON COUNTY, NEW JERSEY
SCALE: 1"= 200' MARCH 2019

PAMELA MATHEWS, P.E. & L.S.
VAN CLEEF ENGINEERING ASSOCIATES
32 BROWER LANE, HILLSBOROUGH, NJ 08844

F:\Jobfile\6500 Kingwood Municipal\6503 - Kingwood Tax Maps\2018 Tax Map Conversion\20050 - Kingwood Tax Maps 2018.dwg 8/1/2013