REVISIONS		
DATE	L.S. NAME	L.S. No.

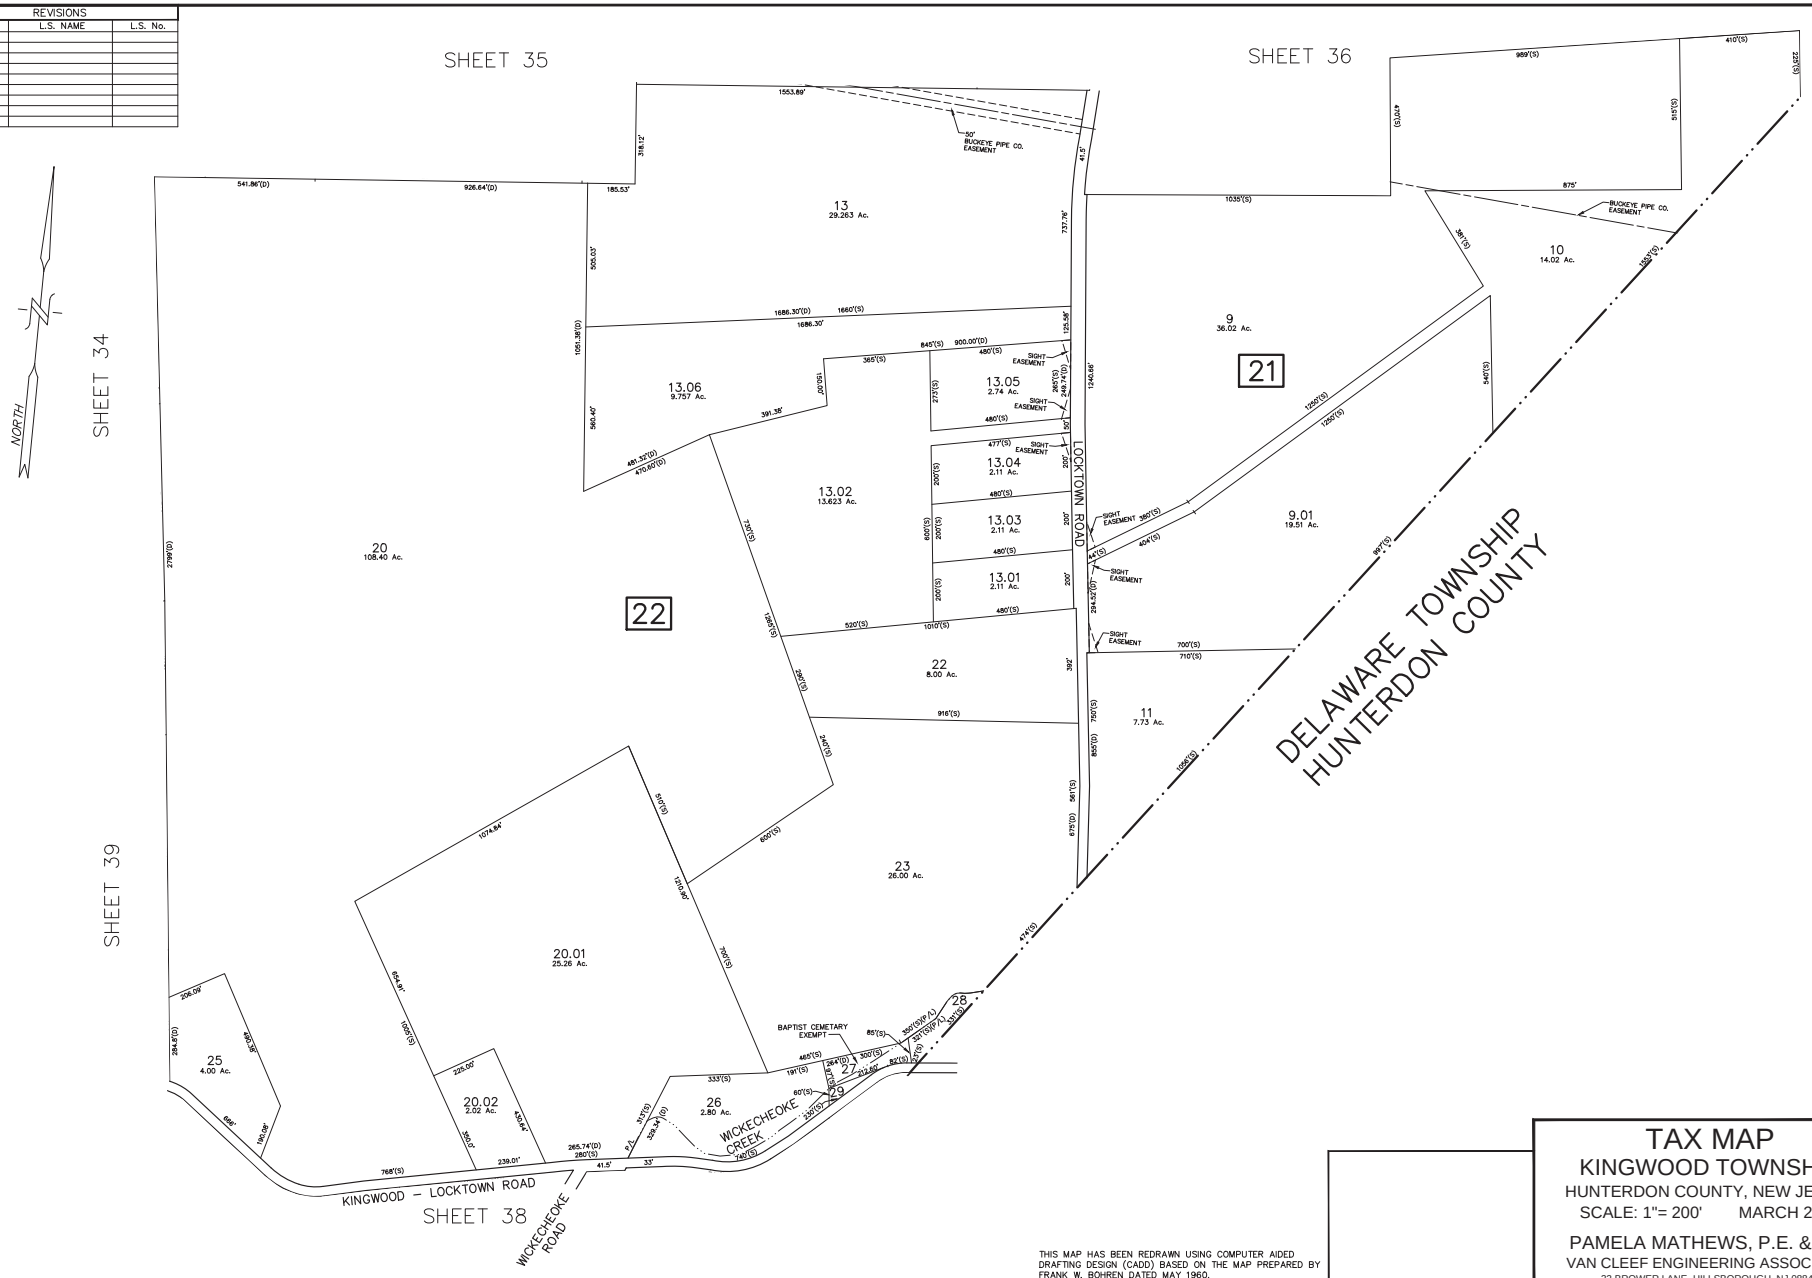

THIS MAP HAS BEEN REDRAWN USING COMPUTER AIDED DRAFTING DESIGN (CADD) BASED ON THE MAP PREPARED BY FRANK W. BOHREN DATED MAY 1960.

TAX MAP

KINGWOOD TOWNSHIP

HUNTERDON COUNTY, NEW JERSEY

SCALE: 1"= 200' MARCH 2019

PAMELA MATHEWS, P.E. & L.S.
VAN CLEEF ENGINEERING ASSOCIATES
32 BROWER LANE, HILLSBOROUGH, NJ 08844

F:\Jobfile\&500 Kingwood Municipal\&503 - Kingwood Tax Maps\2018 Tax Map Conversion\2005C - Kingwood Tax Maps 2018.dwg 8/1/2013