REVISIONS		
DATE	L.S. NAME	L.S. No.
12-31-19	PAMELA MATHEWS	41181

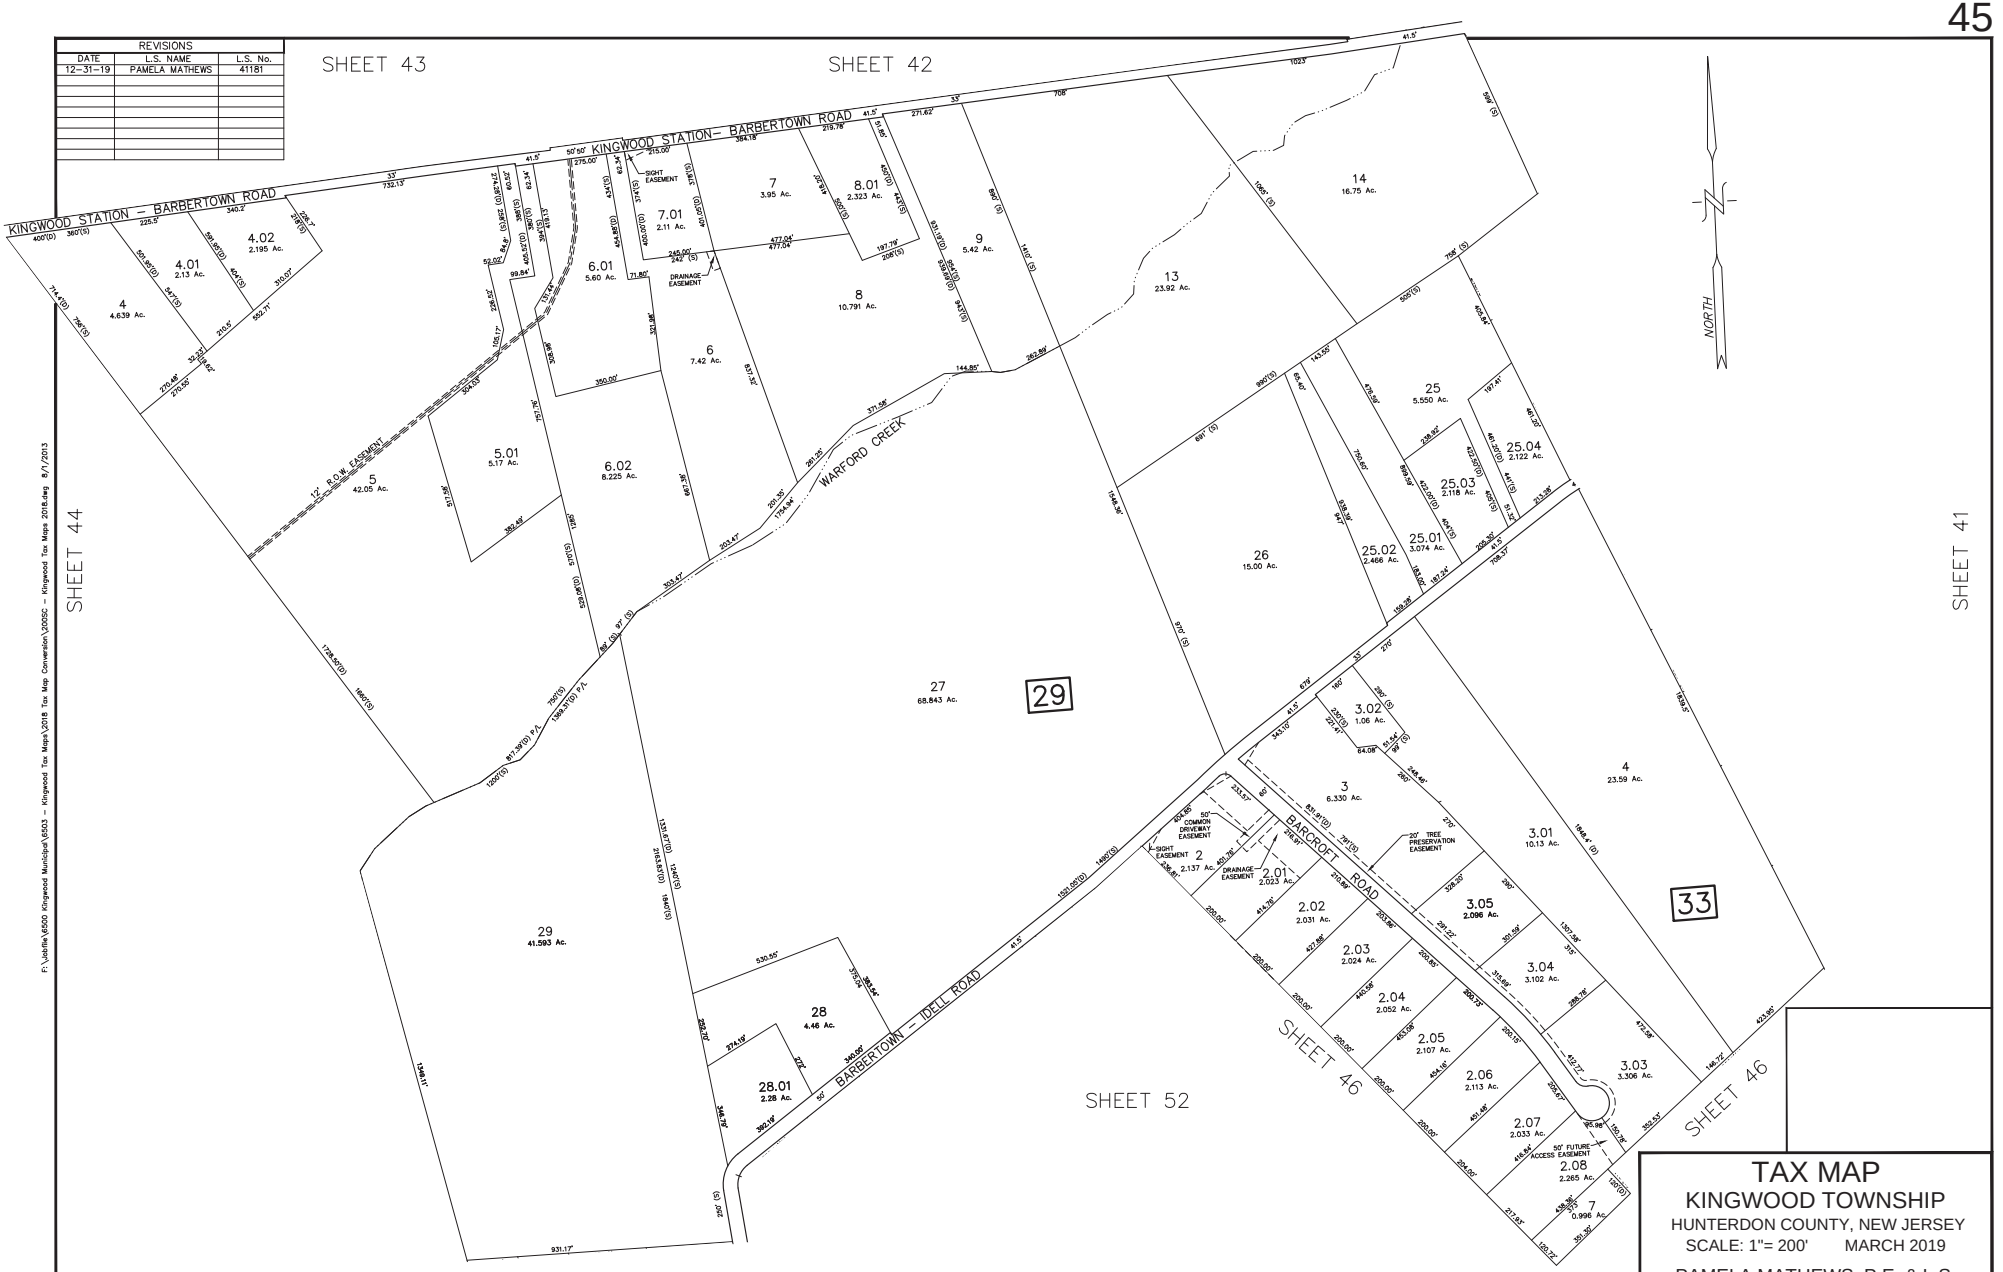

F:\Jobfile\6500 Kingwood Municipal\6503 - Kingwood Tax Maps\2018 Tax Map Conversion\2005C - Kingwood Tax Maps 2018.dwg 8/1/2013

TAX MAP

KINGWOOD TOWNSHIP

HUNTERDON COUNTY, NEW JERSEY

SCALE: 1"= 200' MARCH 2019

PAMELA MATHEWS, P.E. & L.S.
VAN CLEEF ENGINEERING ASSOCIATES
32 BROWER LANE, HILLSBOROUGH, NJ 08844

THIS MAP HAS BEEN REDRAWN USING COMPUTER AIDED DRAFTING DESIGN (CADD) BASED ON THE MAP PREPARED BY FRANK W. BOHREN DATED MAY 1960.